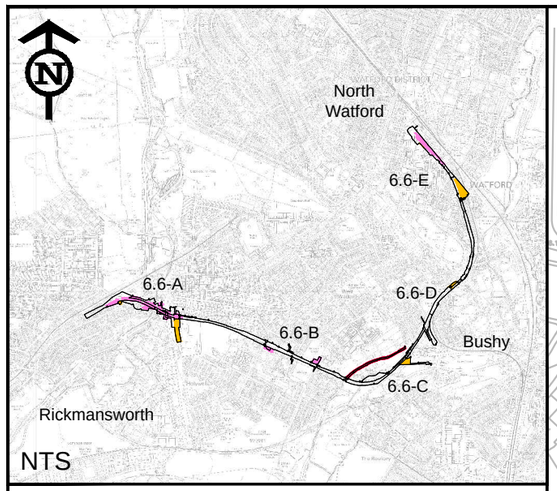

Legend

- Work sites
- Compounds
- Proposed scheme boundary

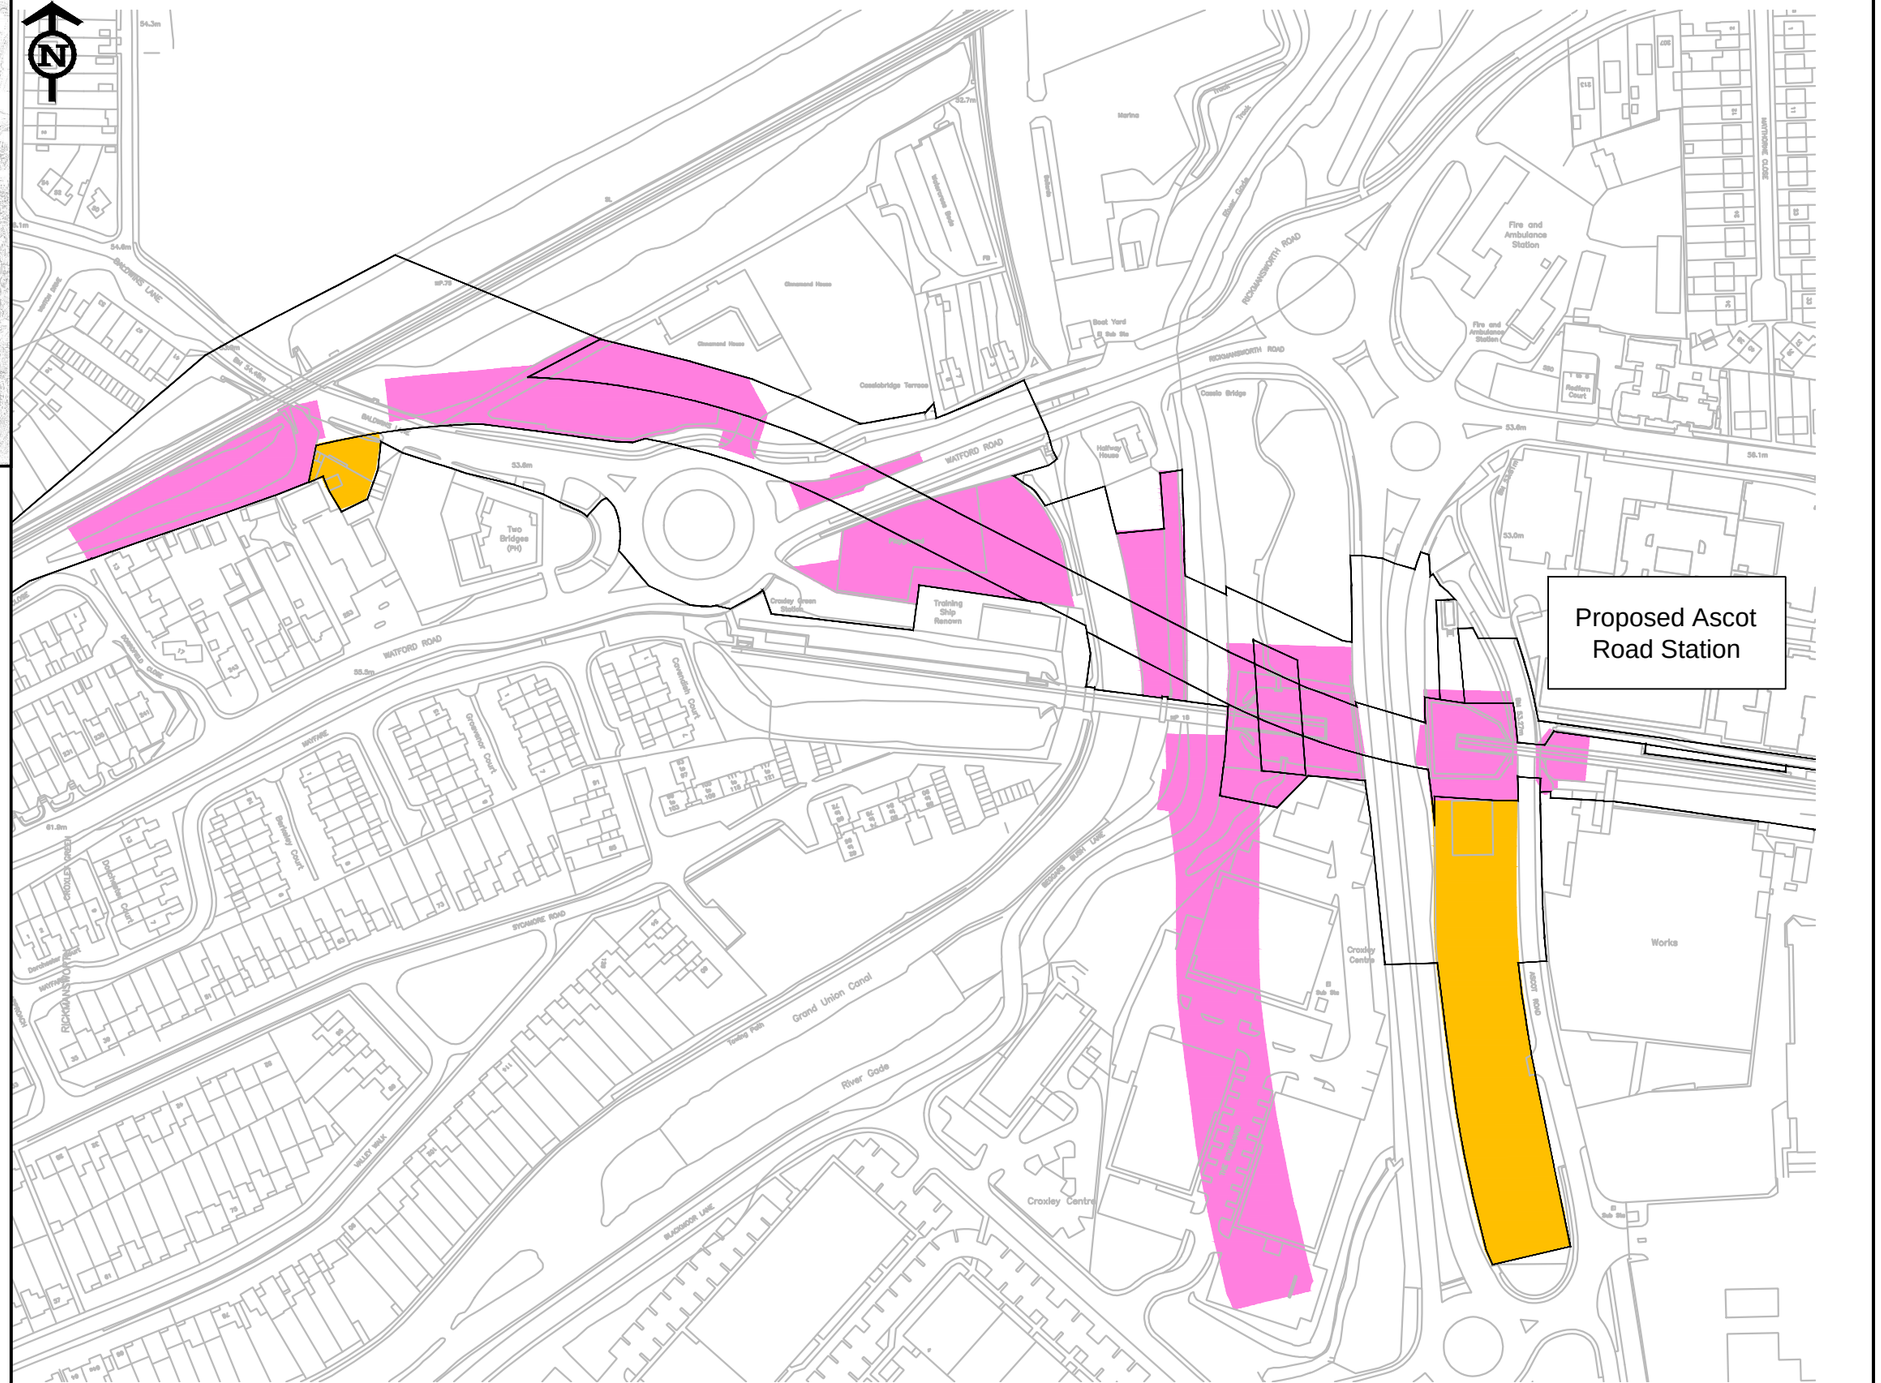

Based upon the Ordnance Survey material with the permission of Ordnance Survey on behalf of the Controller of Her Majesty's Stationery Office. © Crown copyright. Unauthorised reproduction infringes Crown copyright and may lead to prosecution or civil proceedings. Hertfordshire County Council, LA076678 2008

Metres 0 100 200 @A3

Croxley Rail Link — Connecting Watford

Hertfordshire

mouchel

Date	Scale	Client
14-11-11	1:2500@A3	HERTFORDSHIRE COUNTY COUNCIL

Project CROXLEY RAIL LINK DEVELOPMENT

Title WORK AREAS AND SITE COMPOUNDS

Drawing Number FIGURE 6.6A